M. A. R. 57 (Rule 116)

Measurement Book

No. B

466910

Serial No. 1st and final bill

Name of Work ..... From ..... To .....

Name of Contractor of nature of Agency ..... Sri: N. Shivakumar

Date of commencement of work .....

Date 1	Full description, etc, of work 2	Dimensions				Contents 7	Reference to last Measurement 8
		Number 3	Length 4	Breadth 5	Depth 6		
	Name of Work:-	Improvements of roads and drains at Heerohalli village in ward No-02 of Yelahanka sub division.					
	Estimate Cost of Work:-	Rs 25.00 Lakhs					
	Job Code:-	002-17-000037					
	Work Order Number:-	EE(YNK.D)E-PMT-08/WO/49/2017-18.					
	Work Order Date:-	25-05-2017					

MEASUREMENT BOOK

Date 1	Full description, etc, of work 2	Dimensions: Number 3	Length 4	Breadth 5	Depth 6	Contents 7	Reference to last Measurement 8
	drawing and as per specifications 6th 'A' Cross Road, Harohalli	1x4	5.60	—	—	22.40 Rmtr	
		1x1	5.50	—	—	5.50 "	
	Cross Road, B	1x2	30.00	—	—	60.00 "	
	Cross Road C.	1x1	7.00	—	—	7.00 "	
	Cross Road D.	1x2	5.50	—	—	11.00 "	
		1x2	1.70	—	—	3.40 "	
		1x2	2.80	—	—	5.60 "	
		1x3	2.40	—	—	7.20 "	
						Net Qty = 128.10 Rmtr.	
						@ Rs 100.63/Rmtr ⇒ Rs. 12890.70	
	Grand Total Amount =					Rs. 2298098.00	
						23/8/A	

Asst. Executive Engineer
Yelahanka Sub. Divison
(BBMP Ynk. Zn)
Yelahanka, Bangalore

CERTIFICATE:-

M. A. R. 57 (Rule 116)
Measurement Book

No. B

Serial No. .....
Name of Work ..... From..... To..... 466918
Name of Contractor of nature of Agency .....
Date of commencement of work .....

Date	Full description, etc, of work	Dimensions				Contents	Reference to last Measurement
		Number	Length	Breadth	Depth		
1	2	3	4	5	6	7	8
	CERTIFICATE:- 1) The contractor has completed all the work as per specification. 2) The contractor has removed all the debris from work spot. 3) There are no departmental issues to the contractor. thi 23/8/17 W. Birdawade (W. Birdawade) Contractor						

Reference to last Measurement 8

30.70

8098.00

thi 23/8/17

MEASUREMENT BOOK

Date 1	Full description, etc, of work 2	Dimensions: Number 3	Length 4	Breadth 5	Depth 6	Contents 7	Reference to last Measurement 8

Sketch showing the details of work spot.

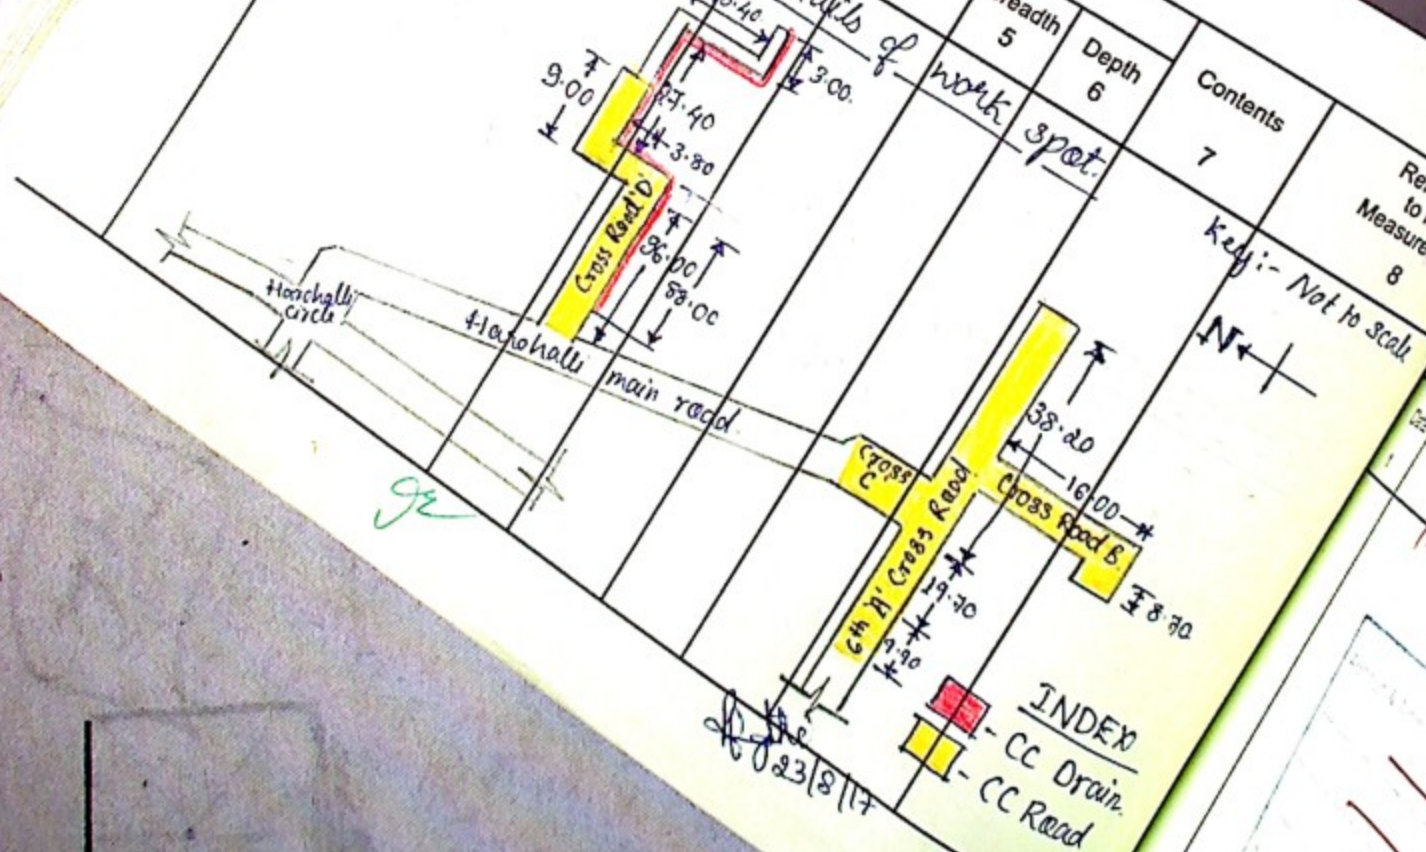

Key :- Not to scale

23/8/17

345920-00
126646-00

M. A. R. 57 (Rule 116)
Measurement Book

No. B

Serial No. .....

Name of Work ..... From..... To..... 466919

Name of Contractor of nature of Agency .....

Date of commencement of work .....

Date	Full description, etc, of work	Dimensions				Contents	Reference to last Measurement
		Number	Length	Breadth	Depth		
1	2	3	4	5	6	7	8
	1st & Final						
	2296450:00					Deductions	
	2159804:00					CGST 22965:00	
	136646:00					SGST 22965:00	
						LC 22965:00	
						IT 22965:00	
						CIT 2296:00	
						LR 42490:00	
						T.D 136646:00	

Executive Engineer
Yelahanka Division
BBMP